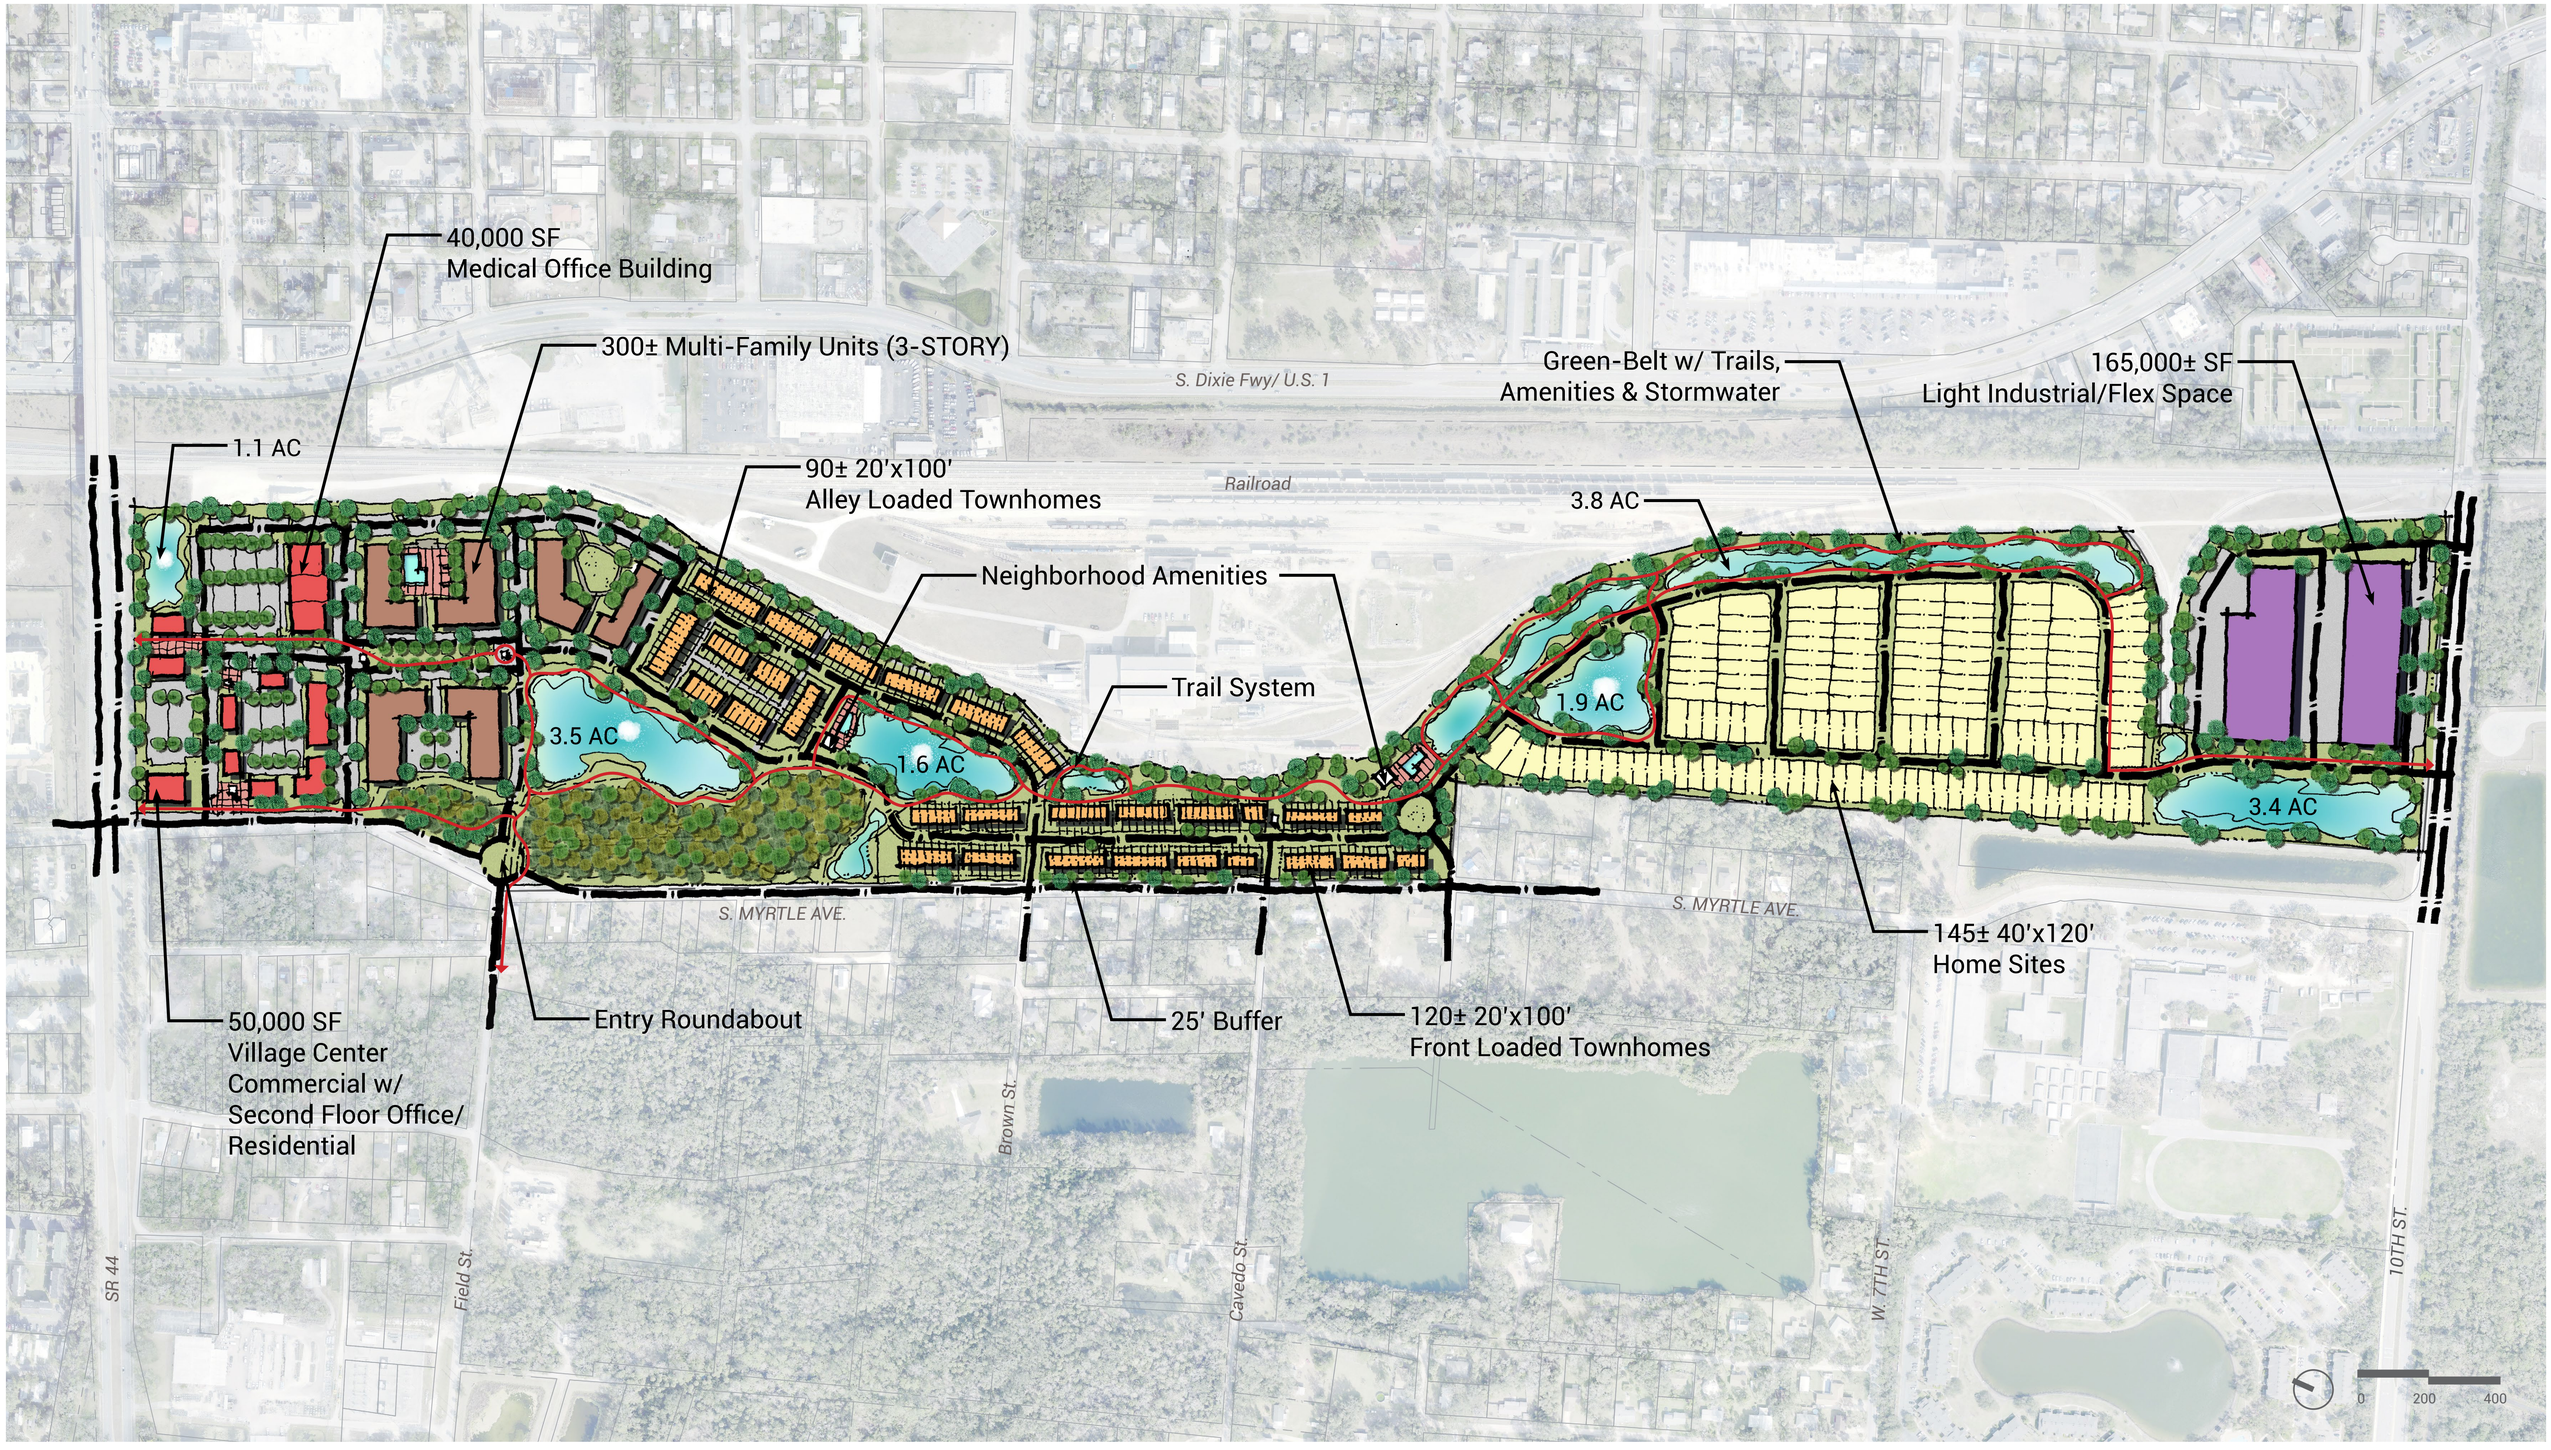

ENDSLEY STATION MASTER PLAN

NEW SMYRNA BEACH, FL

06.21.2021

ELEVATION DEVELOPMENT

Catalyst DESIGN GROUP